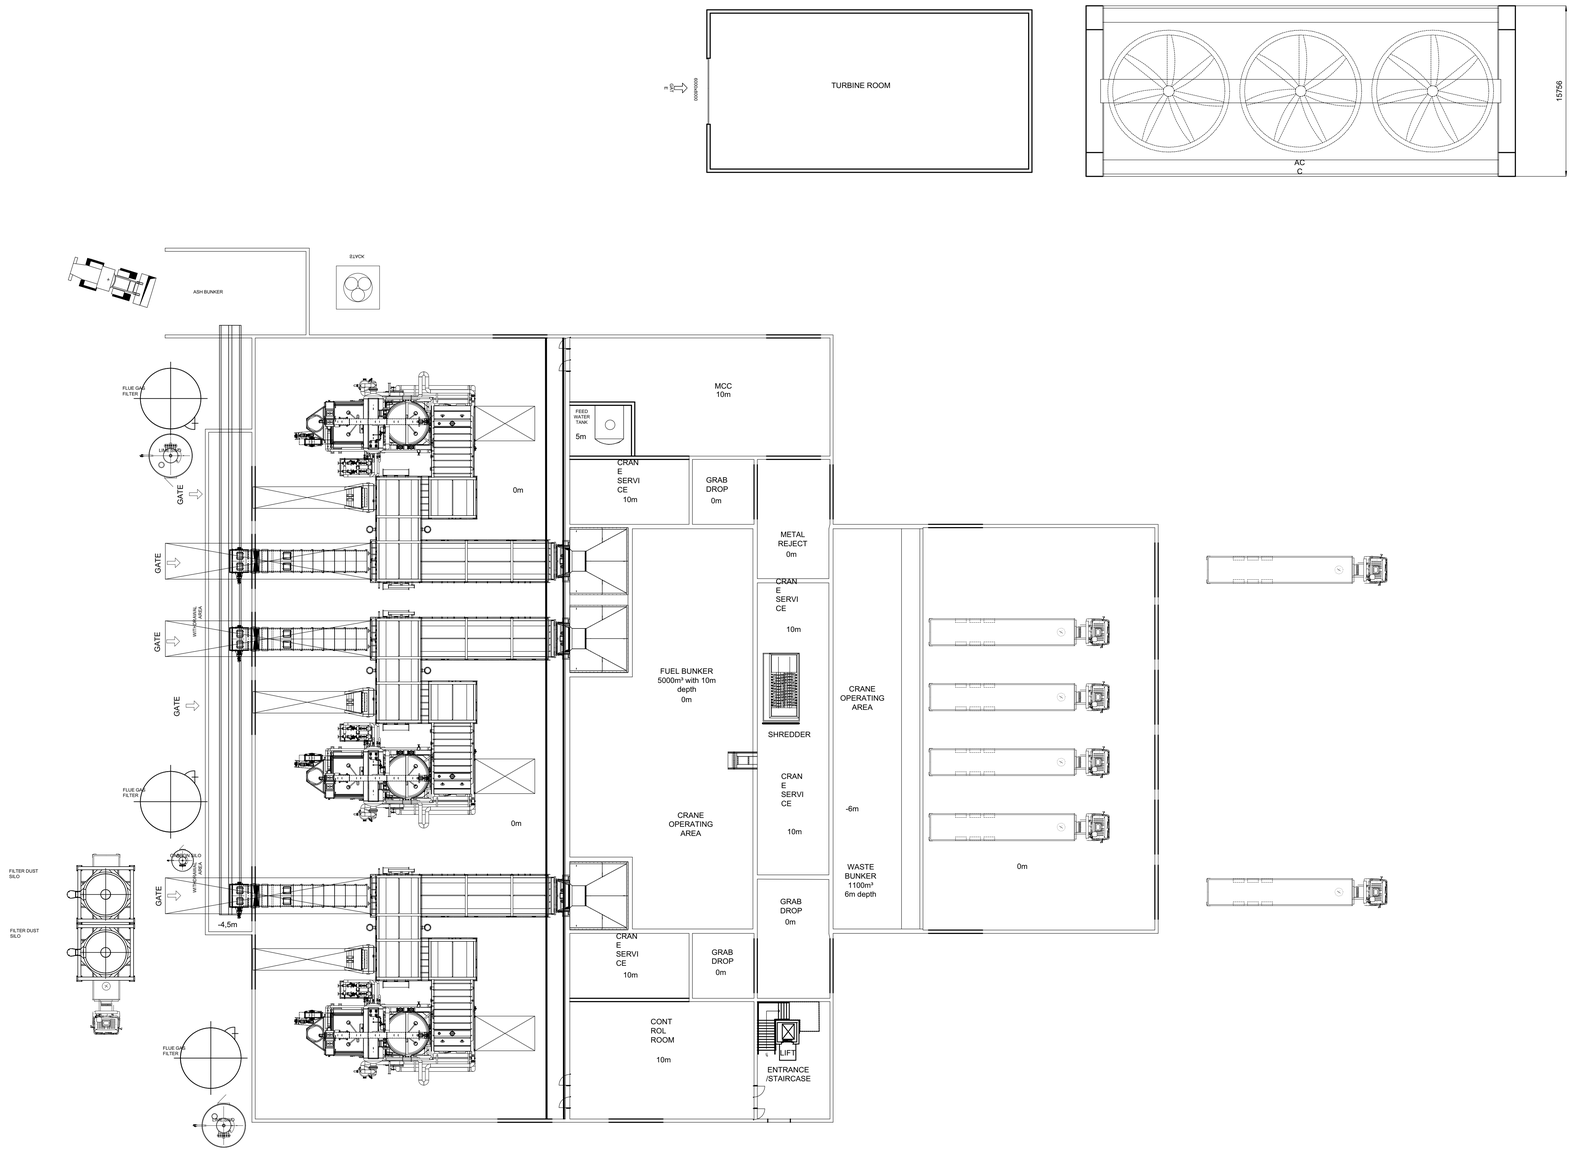

LEVEL 10m

**ORIGINALLY PRODUCED BY ENERGOS
DWG: 8-0306-PL-LA-0002 REV: 1 SHEET: 3/5

HAMS HALL, FARADAY AVENUE- **EFW FLOOR PLANS (10M)**

Pegasus Design

PLANNING I DESIGN I ENVIRONMENT I ECONOMICS | WWW.PEGASUSPG.CO.UK | TEAM/DRAWN BY PB/AR/EJT/OW | APPROVED BY P.M: EJT | DATE: 27/04/16 | SCALE: 1:200 @ A0 | DRWG: K.0173_13 SHEET NO: 3 REV: _ I CLIENT: KILBRIDE GROUP I

Copyright Pegasus Planning Group Ltd. Crown copyright. All rights reserved. Ordnance Survey Copyright Licence number 100042040. Emapsite Licence number 0100031673. Standard OS licence rights conditions apply.
Pegasus accepts no liability for any use of this document other than for its original purpose, or by this original client, or following Pegasus' express agreement to such use. T 01285 641717 www.pegasuspg.co.uk