Copyright Pegasus Planning Group Ltd. Crown copyright. All rights reserved. Ordnance Survey Copyright Licence number 100042093. Promap Licence number 100020449. EmapSite Licence number 0100031673 Standard OS licence rights conditions apply.
Pegasus accepts no liability for any use of this document other than for its original purpose, or by the original client, or following Pegasus' express agreement to such use. T 01285 641717 www.pegasuspg.co.uk

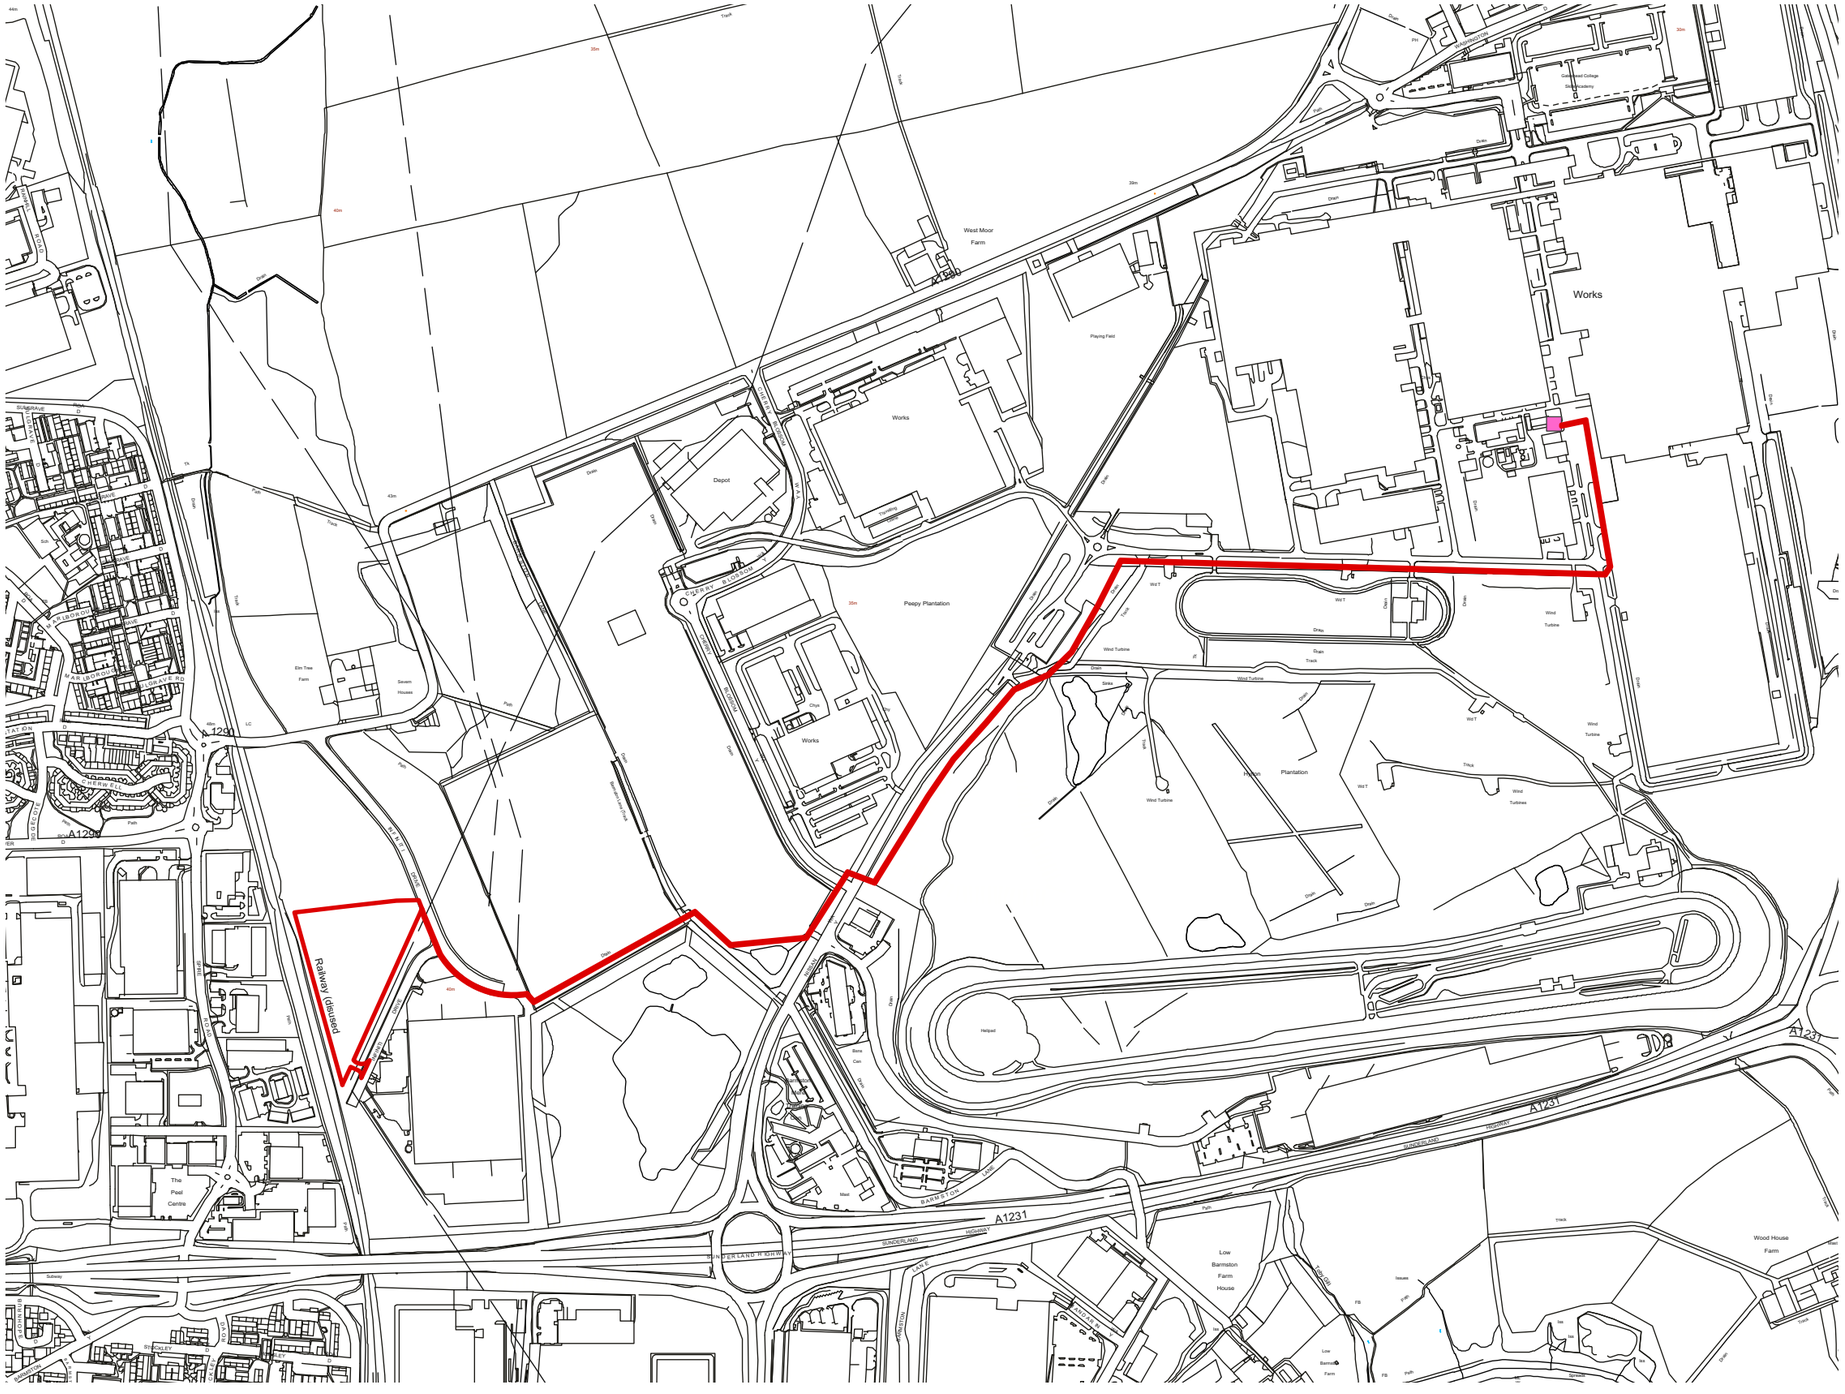

KEY

- **SITE LOCATION MAIN SITE** (3.23HA)
- **SITE LOCATION 3M WIDE CONNECTION ROUTE** (0.81HA)
- **SUBSTATION**

N
W E
S

0 50 150 250m

SUNDERLAND RENEWABLE ENERGY CENTRE - **SITE LOCATION PLAN**

Pegasus Design

PLANNING | DESIGN | ENVIRONMENT | ECONOMICS | WWW.PEGASUSPG.CO.UK | TEAM/DRAWN BY OW | APPROVED BY P.M: JW | DATE: 13/10/17 | SCALE: 1:5000 @ A3 | DRWG: **K.0178**_12 SHEET NO: 02 REV: A | CLIENT: **ROLTON KILBRIDE** |